01-Clitheroe Community Hospital
Wards/Clinics
02-Waste Storage
03-Medical Gases Manifold
LV Switch
Generator
04-Substation

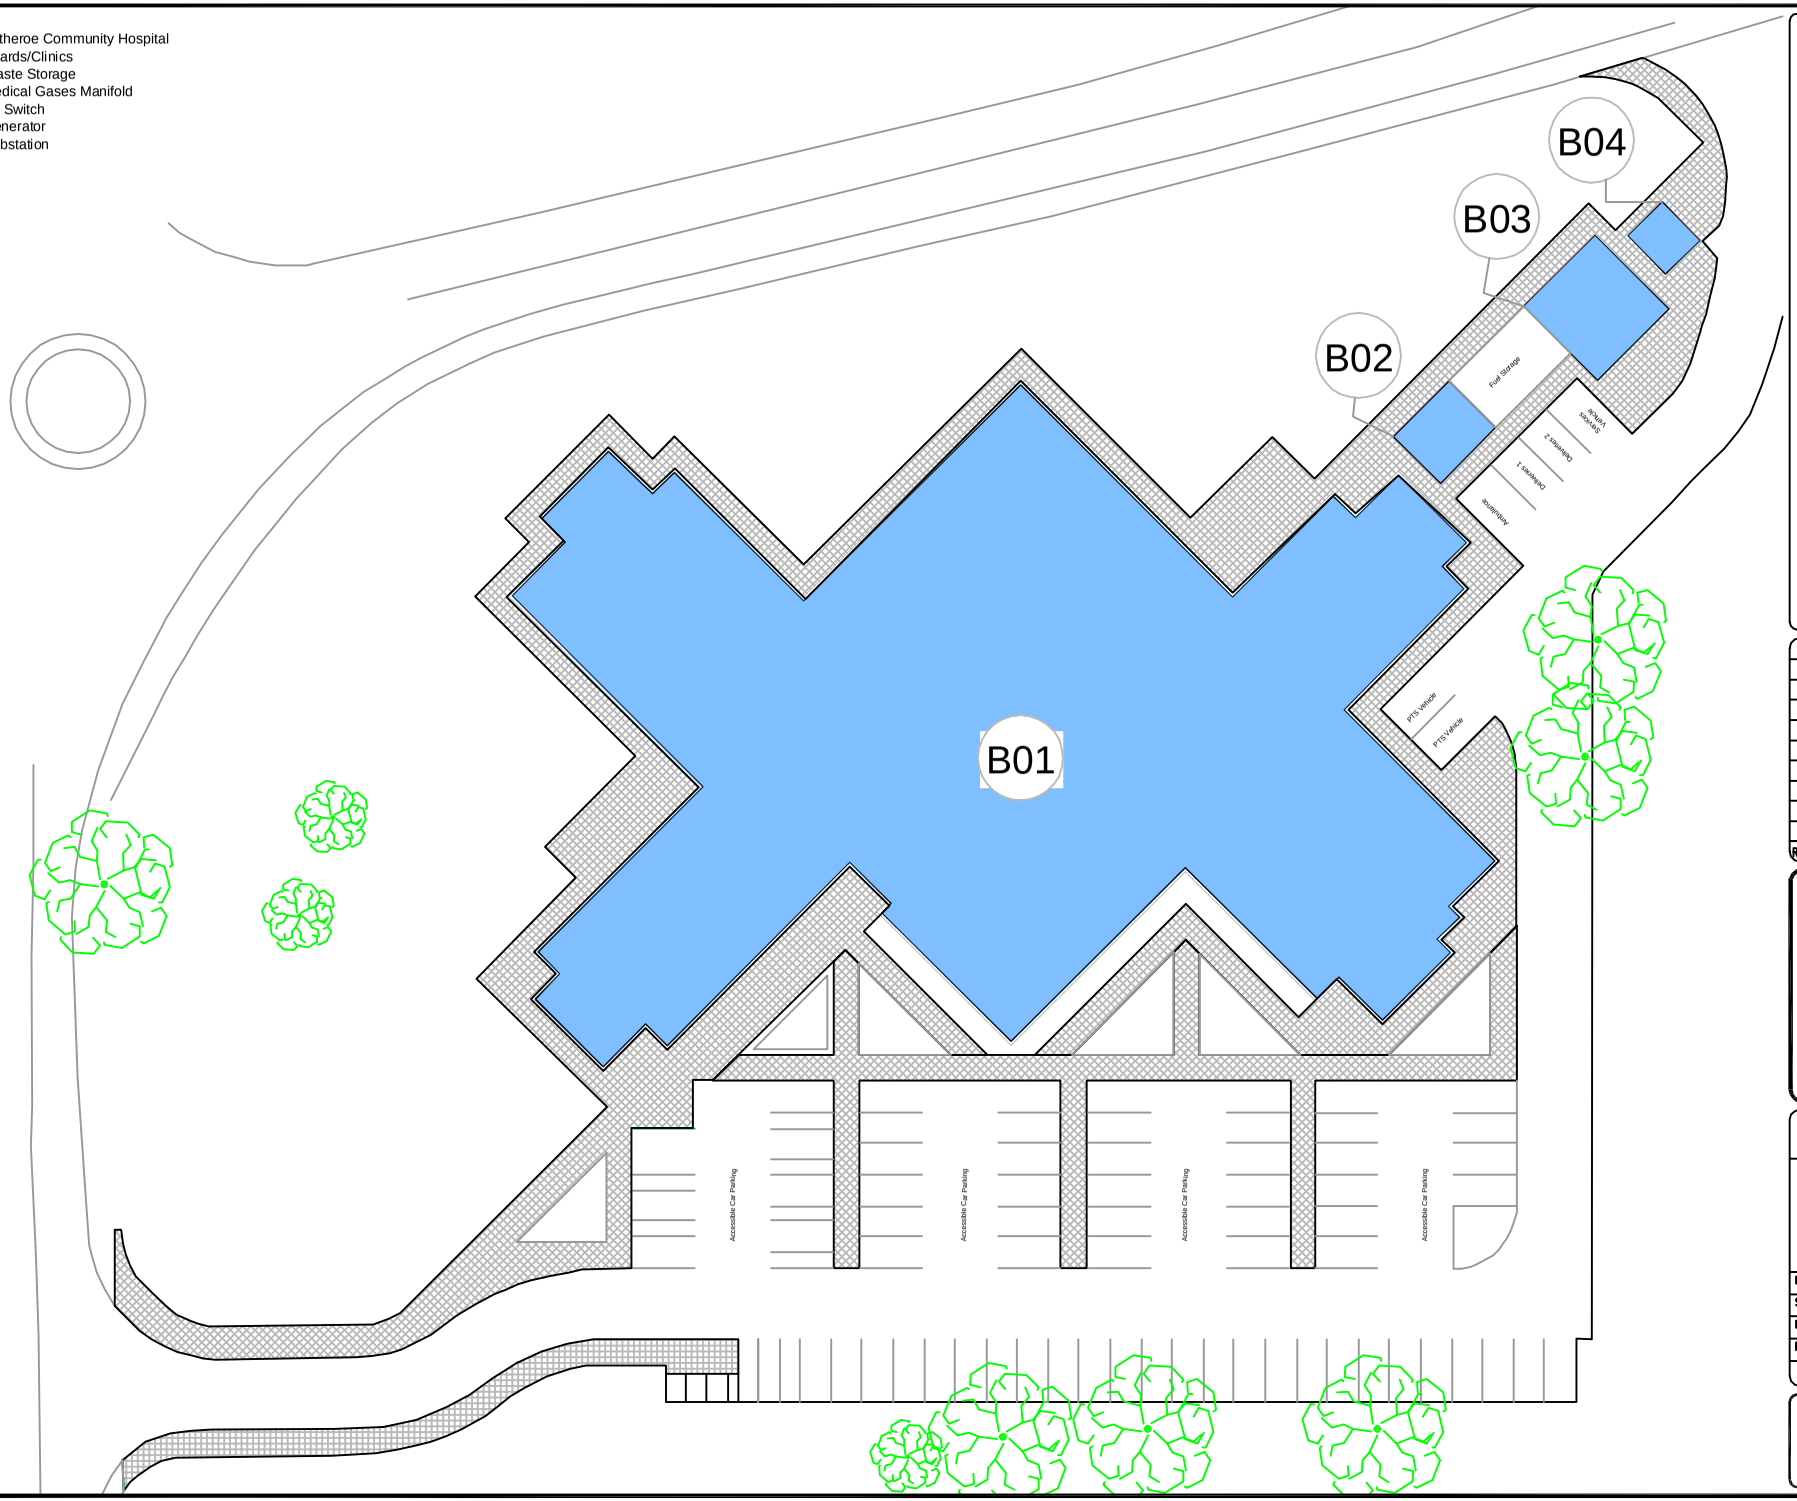

NOTE:
1. Confirm the accuracy of this drawing on site before extracting any information.

REV.	REVISION DESCRIPTION:	DATE:

East Lancashire Hospitals NHS
NHS Trust

ESTATES AND FACILITIES DEPARTMENT

ROYAL BLACKBURN HOSPITAL
HASLINGDEN ROAD
BLACKBURN
LANCASHIRE
BB2 3HH
TELEPHONE: (01254) 733504
FACSIMILE: (01254) 732546

BURNLEY GENERAL HOSPITAL
CASTERTON AVENUE
BURNLEY
LANCASHIRE
BB10 2PQ
TELEPHONE: (01282) 804360
FACSIMILE: (01282) 474117

ASSOCIATE DIRECTOR OF ESTATES AND FACILITIES:
MR. M. J. MORGAN B.Sc C.Eng. MICE

SITE **Clitheroe Community Hospital**

TITLE **Site Plan**

DATE	11.12.2013	DRAWING No.
SCALE	NTS	
DRAWN		
REVISIONS:		DIRECTORY
		.

A4–PS